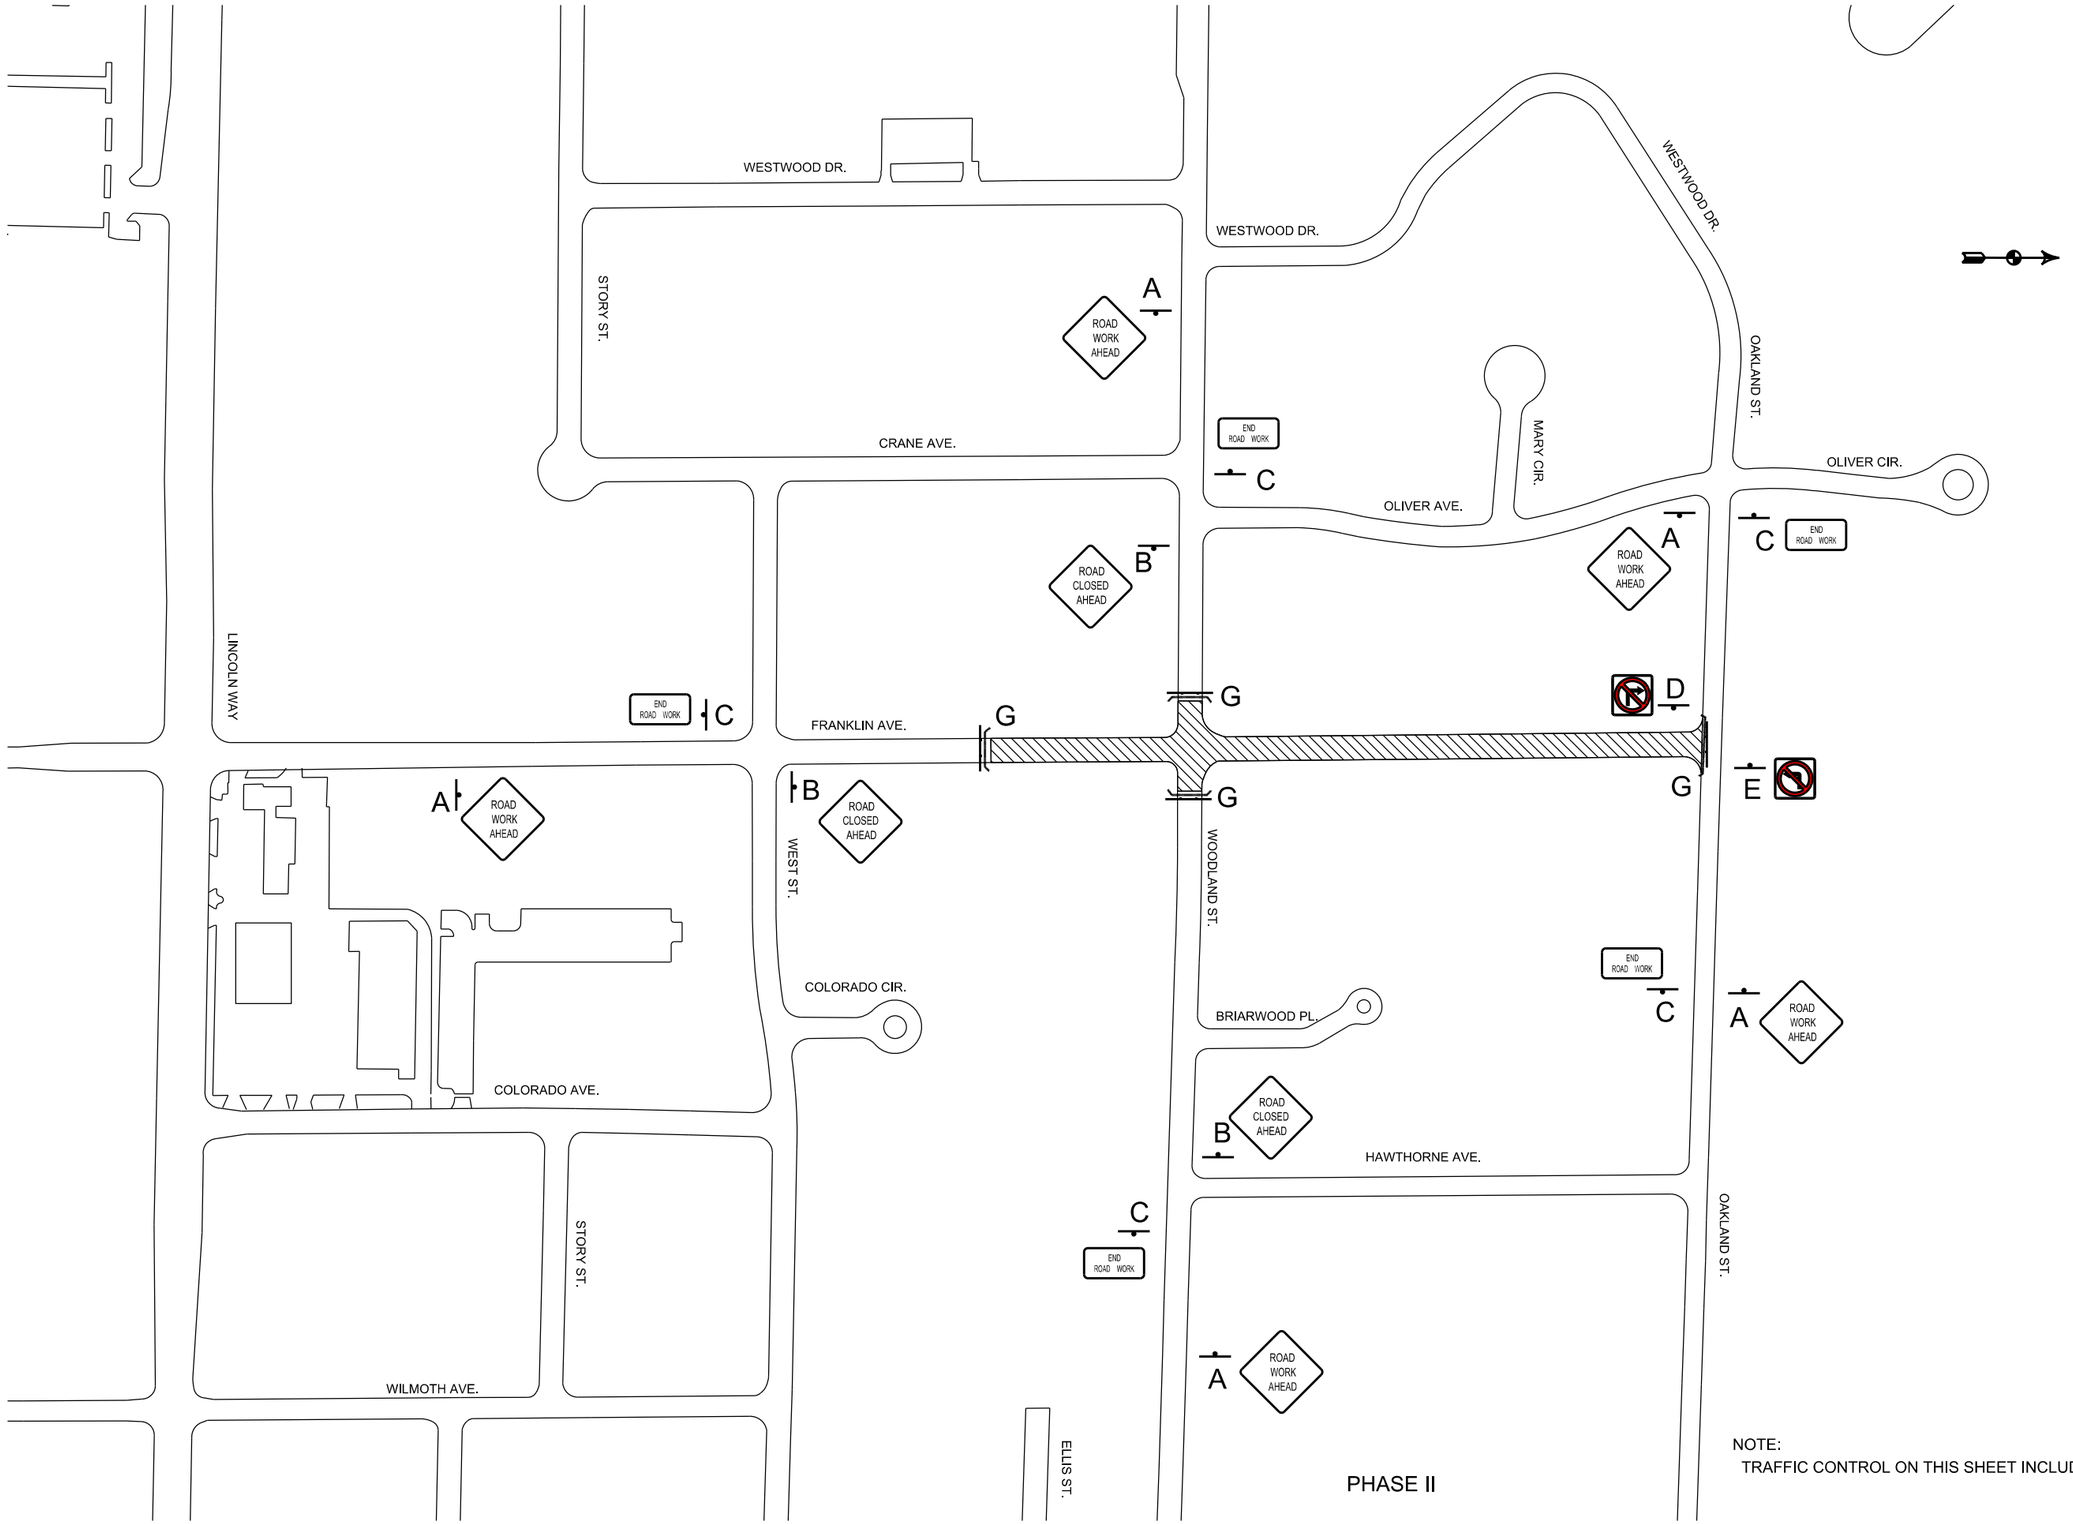

NOTE:
TRAFFIC CONTROL ON THIS SHEET INCLUDES ADD ALTERNATE

CADD * PRODUCED HAND/TOTAL STATION SURVEYED	CITY OF AMES	ENGINEERING DIVISION	DATE 06/2020	DESIGNED BY: DRS	DRAWN BY: ALT	PROJECT NUMBER: 381-8101-439 / 060-7770-439	FIELD BOOK NO.	2019/20 SEAL COAT STREET IMPROV PROGRAM TRAFFIC CONTROL	SHEET NUMBER J.04

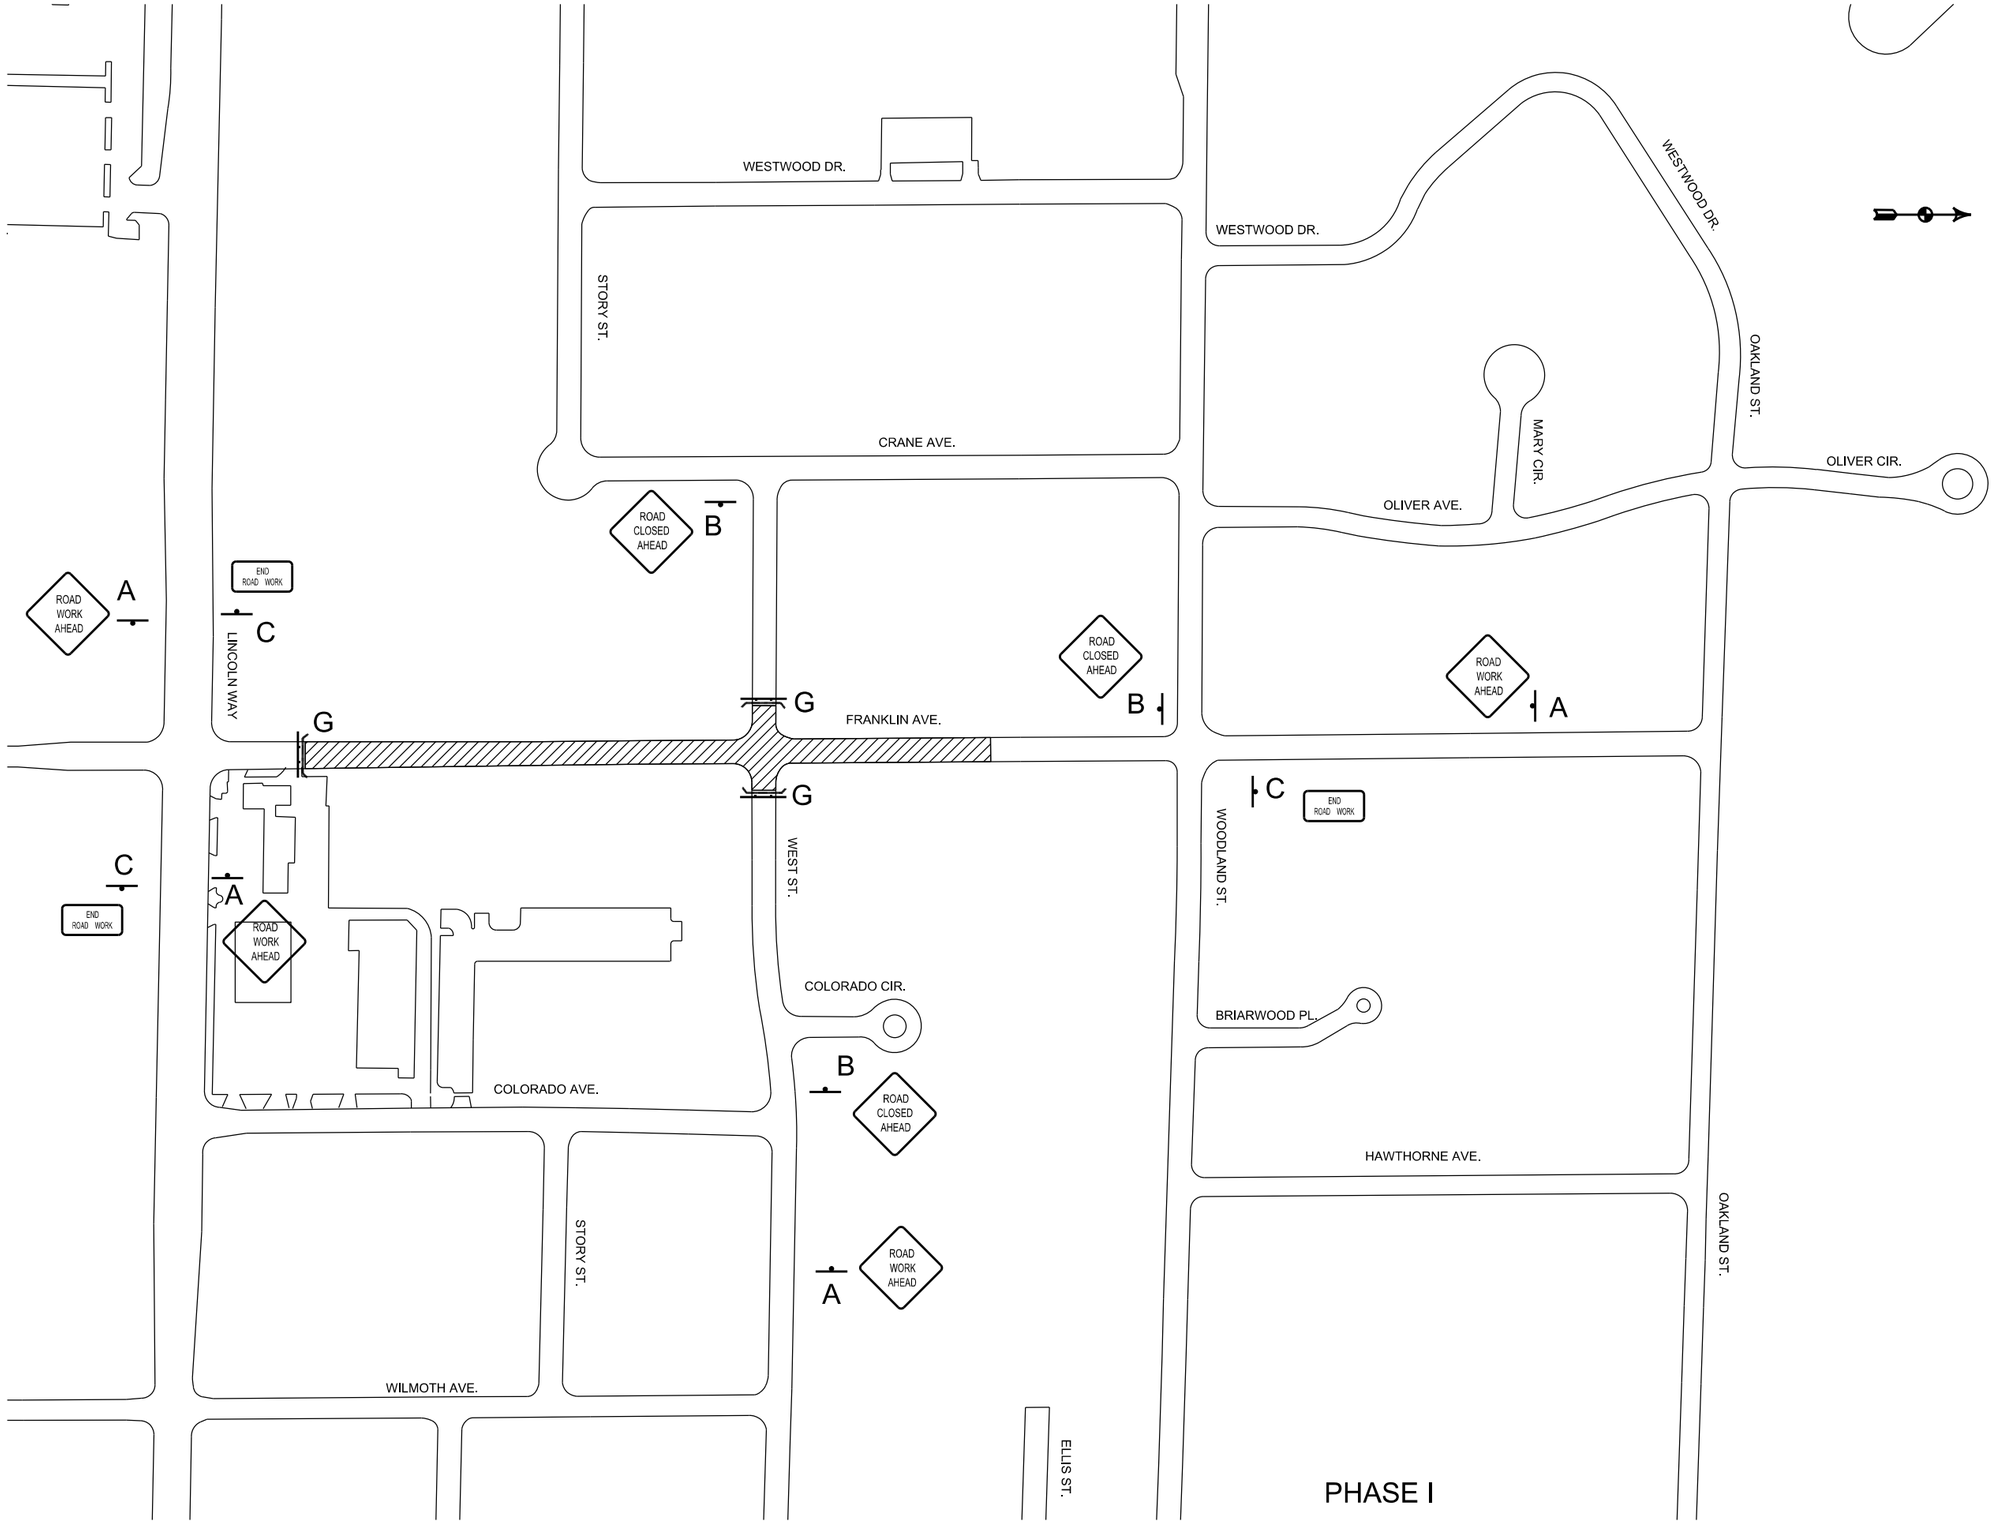

CADD * PRODUCED HAND/TOTAL STATION SURVEYED	CITY OF AMES	ENGINEERING DIVISION	DATE 06/2020	DESIGNED BY: DRS	DRAWN BY: ALT	PROJECT NUMBER: 381-8101-439 / 060-7770-439	FIELD BOOK NO.	2019/20 SEAL COAT STREET IMPROV PROGRAM TRAFFIC CONTROL	SHEET NUMBER J.03

CADD * PRODUCED HAND/TOTAL STATION SURVEYED	CITY OF AMES	ENGINEERING DIVISION	DATE 06/2020	DESIGNED BY: DRS	DRAWN BY: ALT	PROJECT NUMBER: 381-8101-439 / 060-7770-439	FIELD BOOK NO.	2019/20 SEAL COAT STREET IMPROV PROGRAM TRAFFIC CONTROL	SHEET NUMBER J.02